
BOSTON PUBLIC LIBRARY
3 9999 06316 646 4
BRA
2439
Appendix 6
C
Plan 3



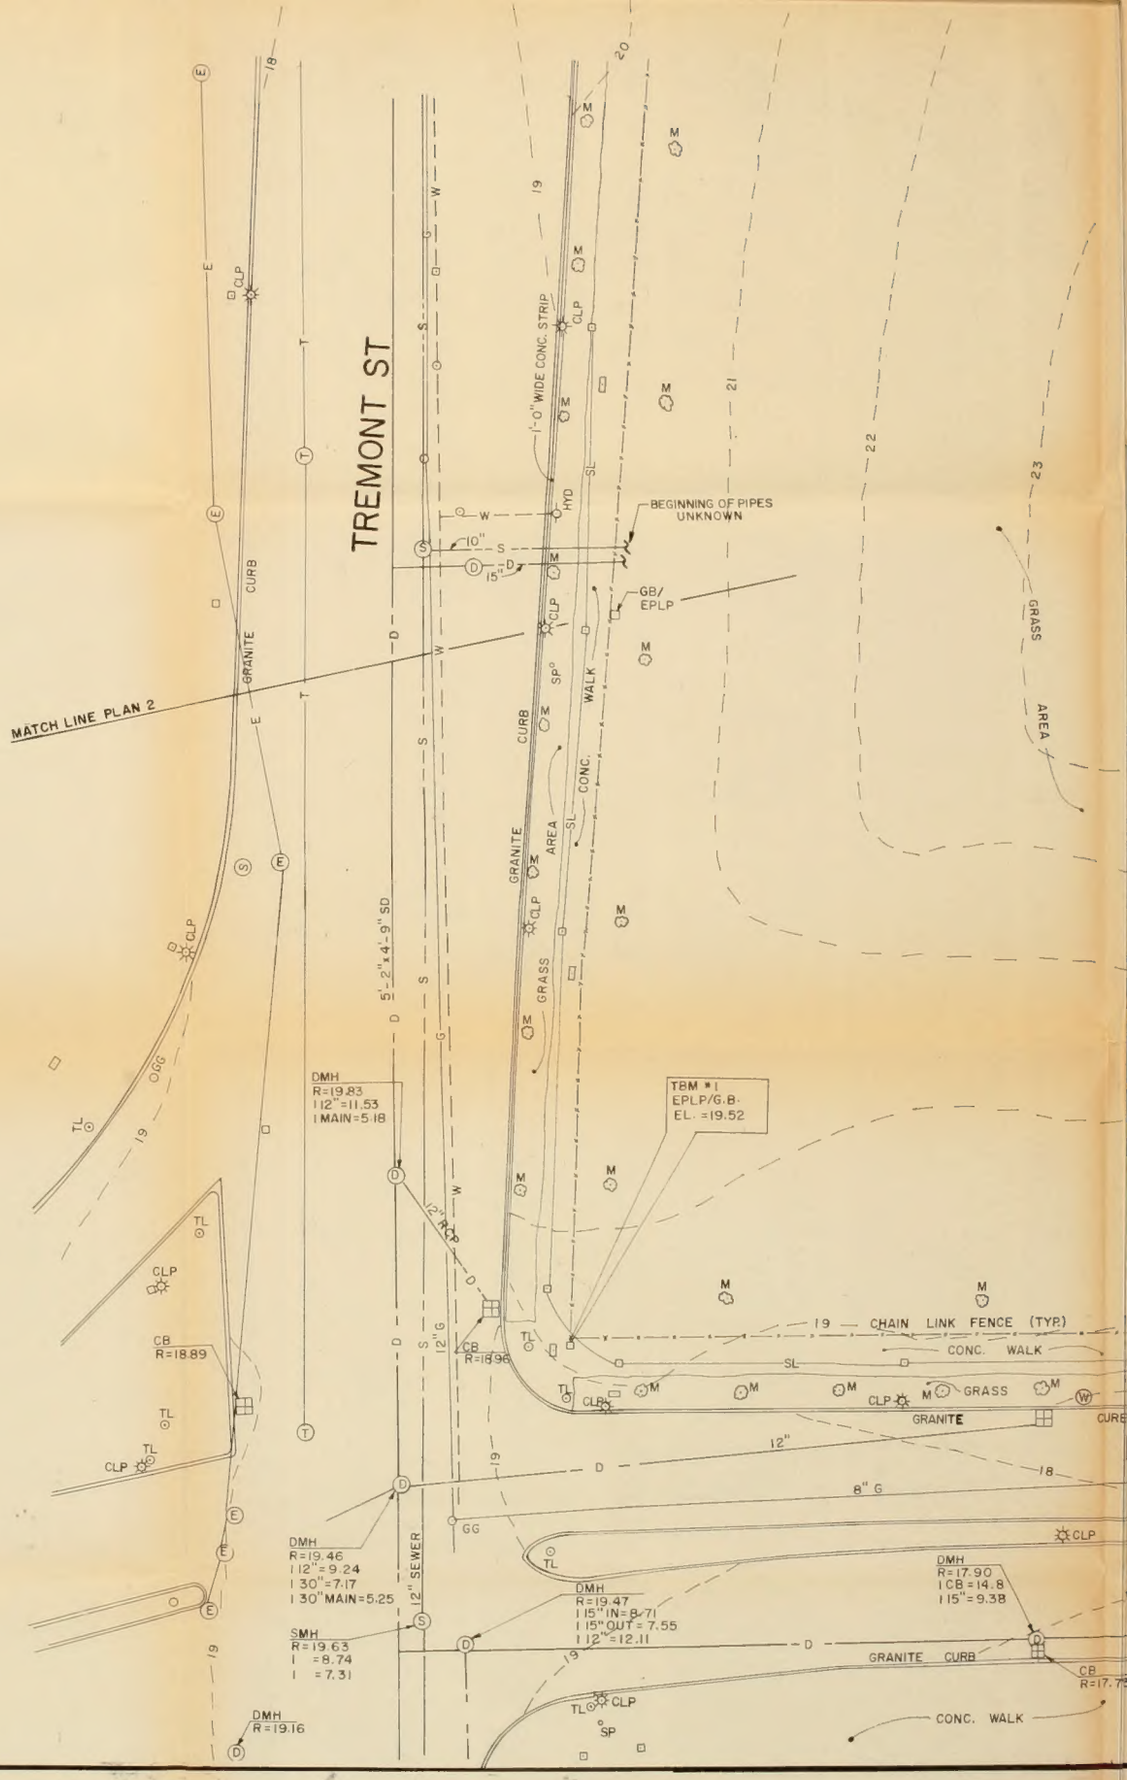


EXISTING CONDITION PLAN 3

SCALE 1"=20'

BOSTON PUBLIC LIBRARY

GOVDOC BRA 2439

Appendix 6 Site Plans "C" Plan 3

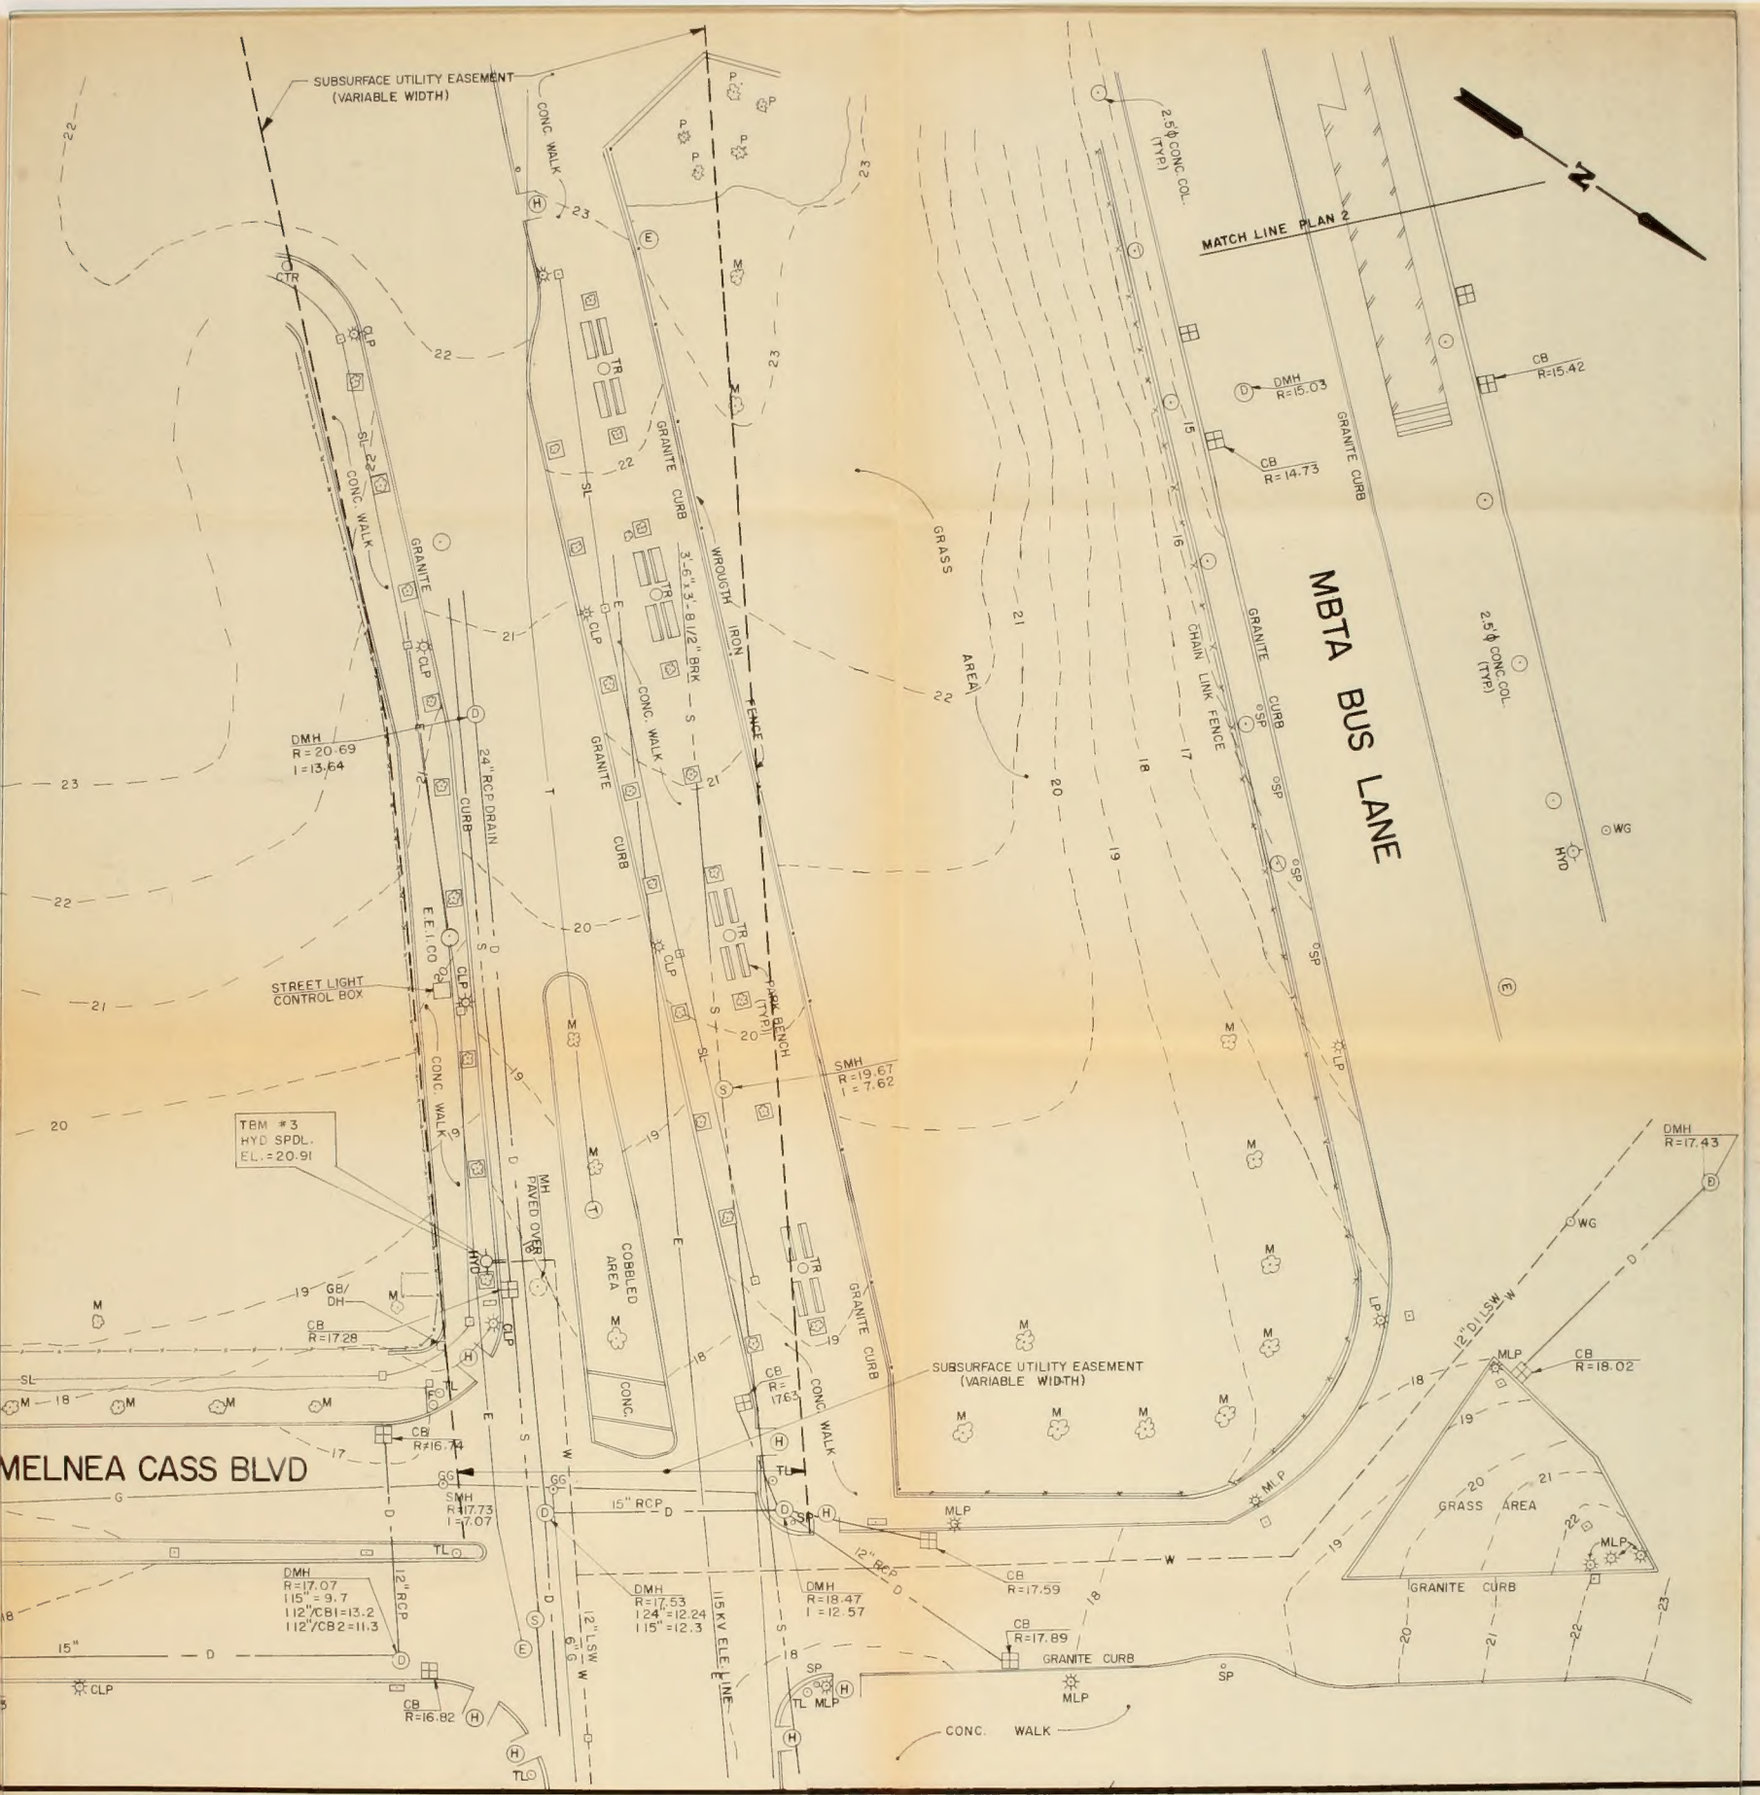

RUGGLES CENTER

JUNE 1, 1989

METROPOLITAN COLUMBIA PLAZA VENTURE

STULL & LEE INC. ARCHITECTS AND PLANNERS

DMC ENGINEERING INC